



HANNAH FRAHER

INTERIORS

HELLO,

I'm Hannah Fraher, an interior designer based in Rowlands Castle, Hampshire. I specialise in colour consultations, material and finish selections, and sourcing furniture and accessories that bring personality, flow and purpose to a space.

As a freelance designer, I work with homeowners, designers, architects and builders to deliver thoughtful, tailored solutions for residential projects. From creating a cohesive colour palette to sourcing those all-important finishing touches, I approach every project with curiosity, care and meticulous attention to detail.

Alongside my client work, I've collaborated on a number of inspiring residential projects to grow my portfolio and refine my design process. Renovating our own period home has given me a deep appreciation for how well-considered design can balance character, comfort and practicality. With a Diploma in Interior Design, and early studies in textiles and photography, I have always been drawn to colour, texture and visual storytelling. I love helping clients create spaces that feel authentic and considered, with every choice contributing to a home that reflects their personality.

If you're looking for a reliable, design-focused partner to bring your vision to life, I'd love to connect.

Warmly,

Hannah



hannahfraherinteriors.co.uk



[hannahfraherinteriors](https://www.instagram.com/hannahfraherinteriors)



07584 603770



hannah@hannahfraherinteriors.co.uk



HULBERT ROAD
PROJECT: KITCHEN
LIVING/DINING
ROOM

THE BRIEF:

To create a comfortable
and welcoming family
living space that is
connected with the garden.



BEFORE:

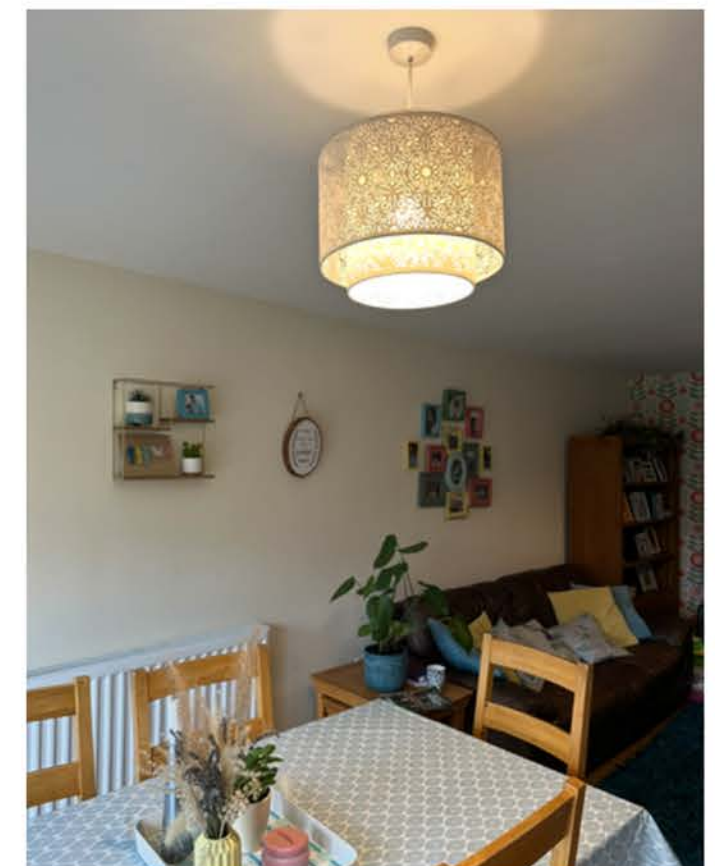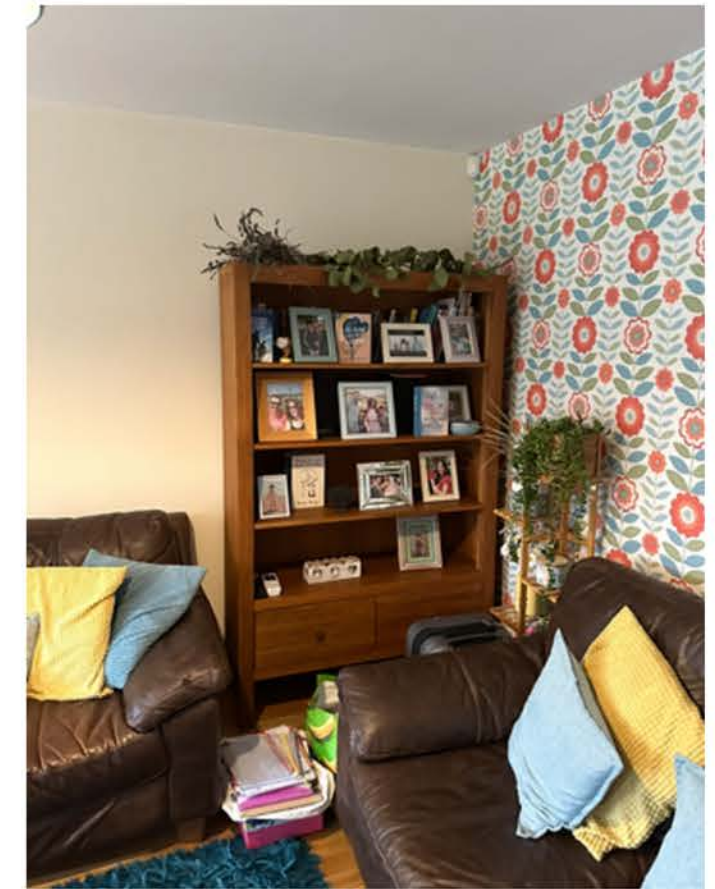

HULBERT ROAD PROJECT: KITCHEN LIVING/DINING ROOM



THE BRIEF:

To create a comfortable and welcoming family living space that is connected with the garden.

- Full room design
- Personal shopping
- Styling services



SCHEME PROPOSAL

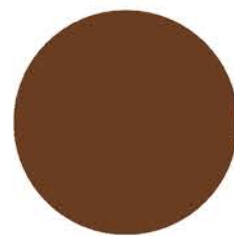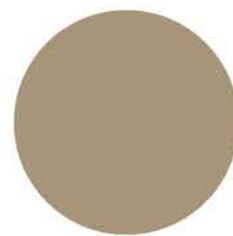

HULBERT ROAD
PROJECT: KITCHEN
LIVING/DINING
ROOM

Working with some
existing furniture, we
created a tranquil family
space that feels connected
to nature.



AFTER:




DAFFODIL WAY
PROJECT: KITCHEN
LIVING/DINING
ROOM

THE BRIEF:

To create a practical space
for a family of four, that is
warm, welcoming & great
for entertaining.

BEFORE:

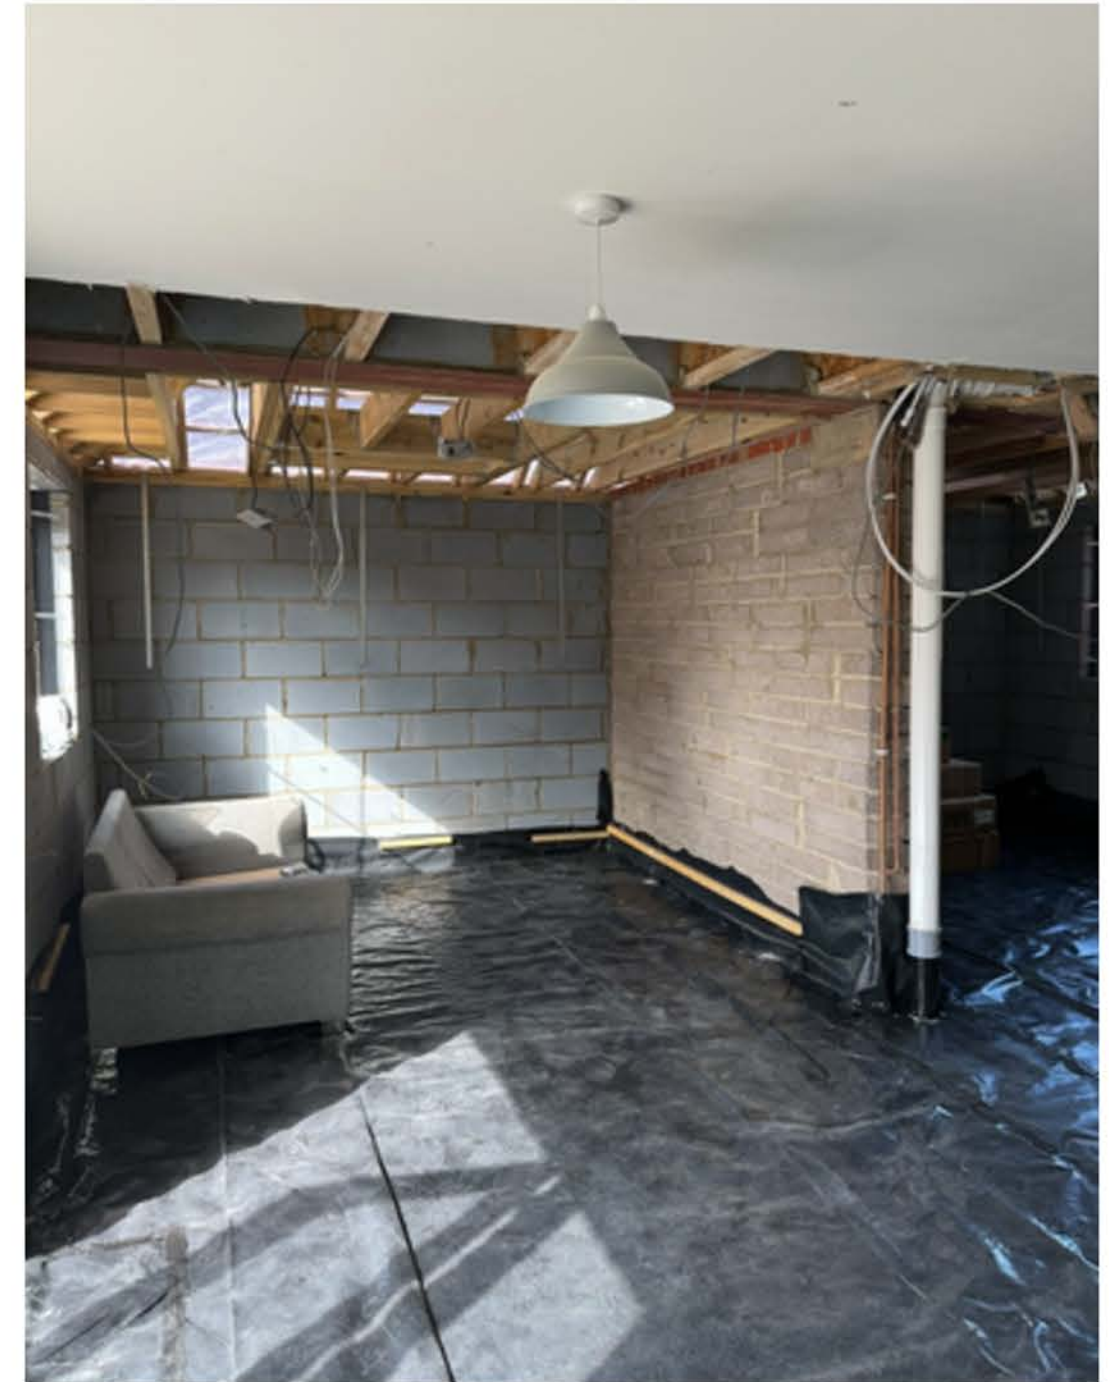

DAFFODIL WAY
PROJECT: KITCHEN
LIVING/DINING
ROOM


THE BRIEF:

To create a practical space for a family of four, that is warm, welcoming & great for entertaining.

- Full room design
- Personal shopping



SCHEME PROPOSAL

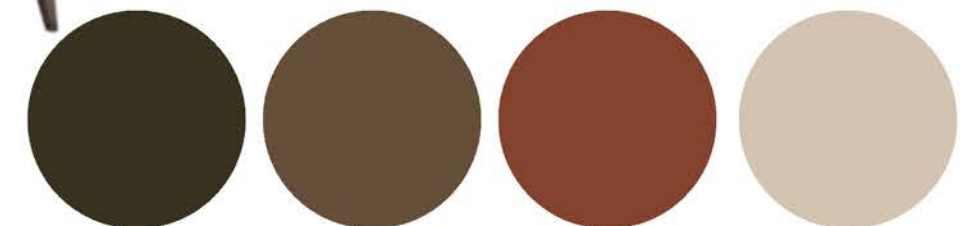

DAFFODIL WAY PROJECT: KITCHEN, LIVING & DINING ROOM

Designed for a family of four, this home blends the warmth and simplicity of mid-century inspiration with the practical needs of daily life. The result is a welcoming, functional space, equally suited to everyday living and entertaining.



AFTER:



ST GEORGES
PROJECT:
LIVING/DINING
ROOM

THE BRIEF:

To create a comfortable,
welcoming and versatile
space that fosters
interaction and relaxation
for family and friends,
whilst connecting with the
garden.

BEFORE:



ST GEORGES
PROJECT:
LIVING/DINING
ROOM


THE BRIEF:

To create a comfortable,
welcoming and versatile
space that fosters
interaction and relaxation
for family and friends,
whilst connecting with the
garden.

- Full room design



SCHEME PROPOSAL

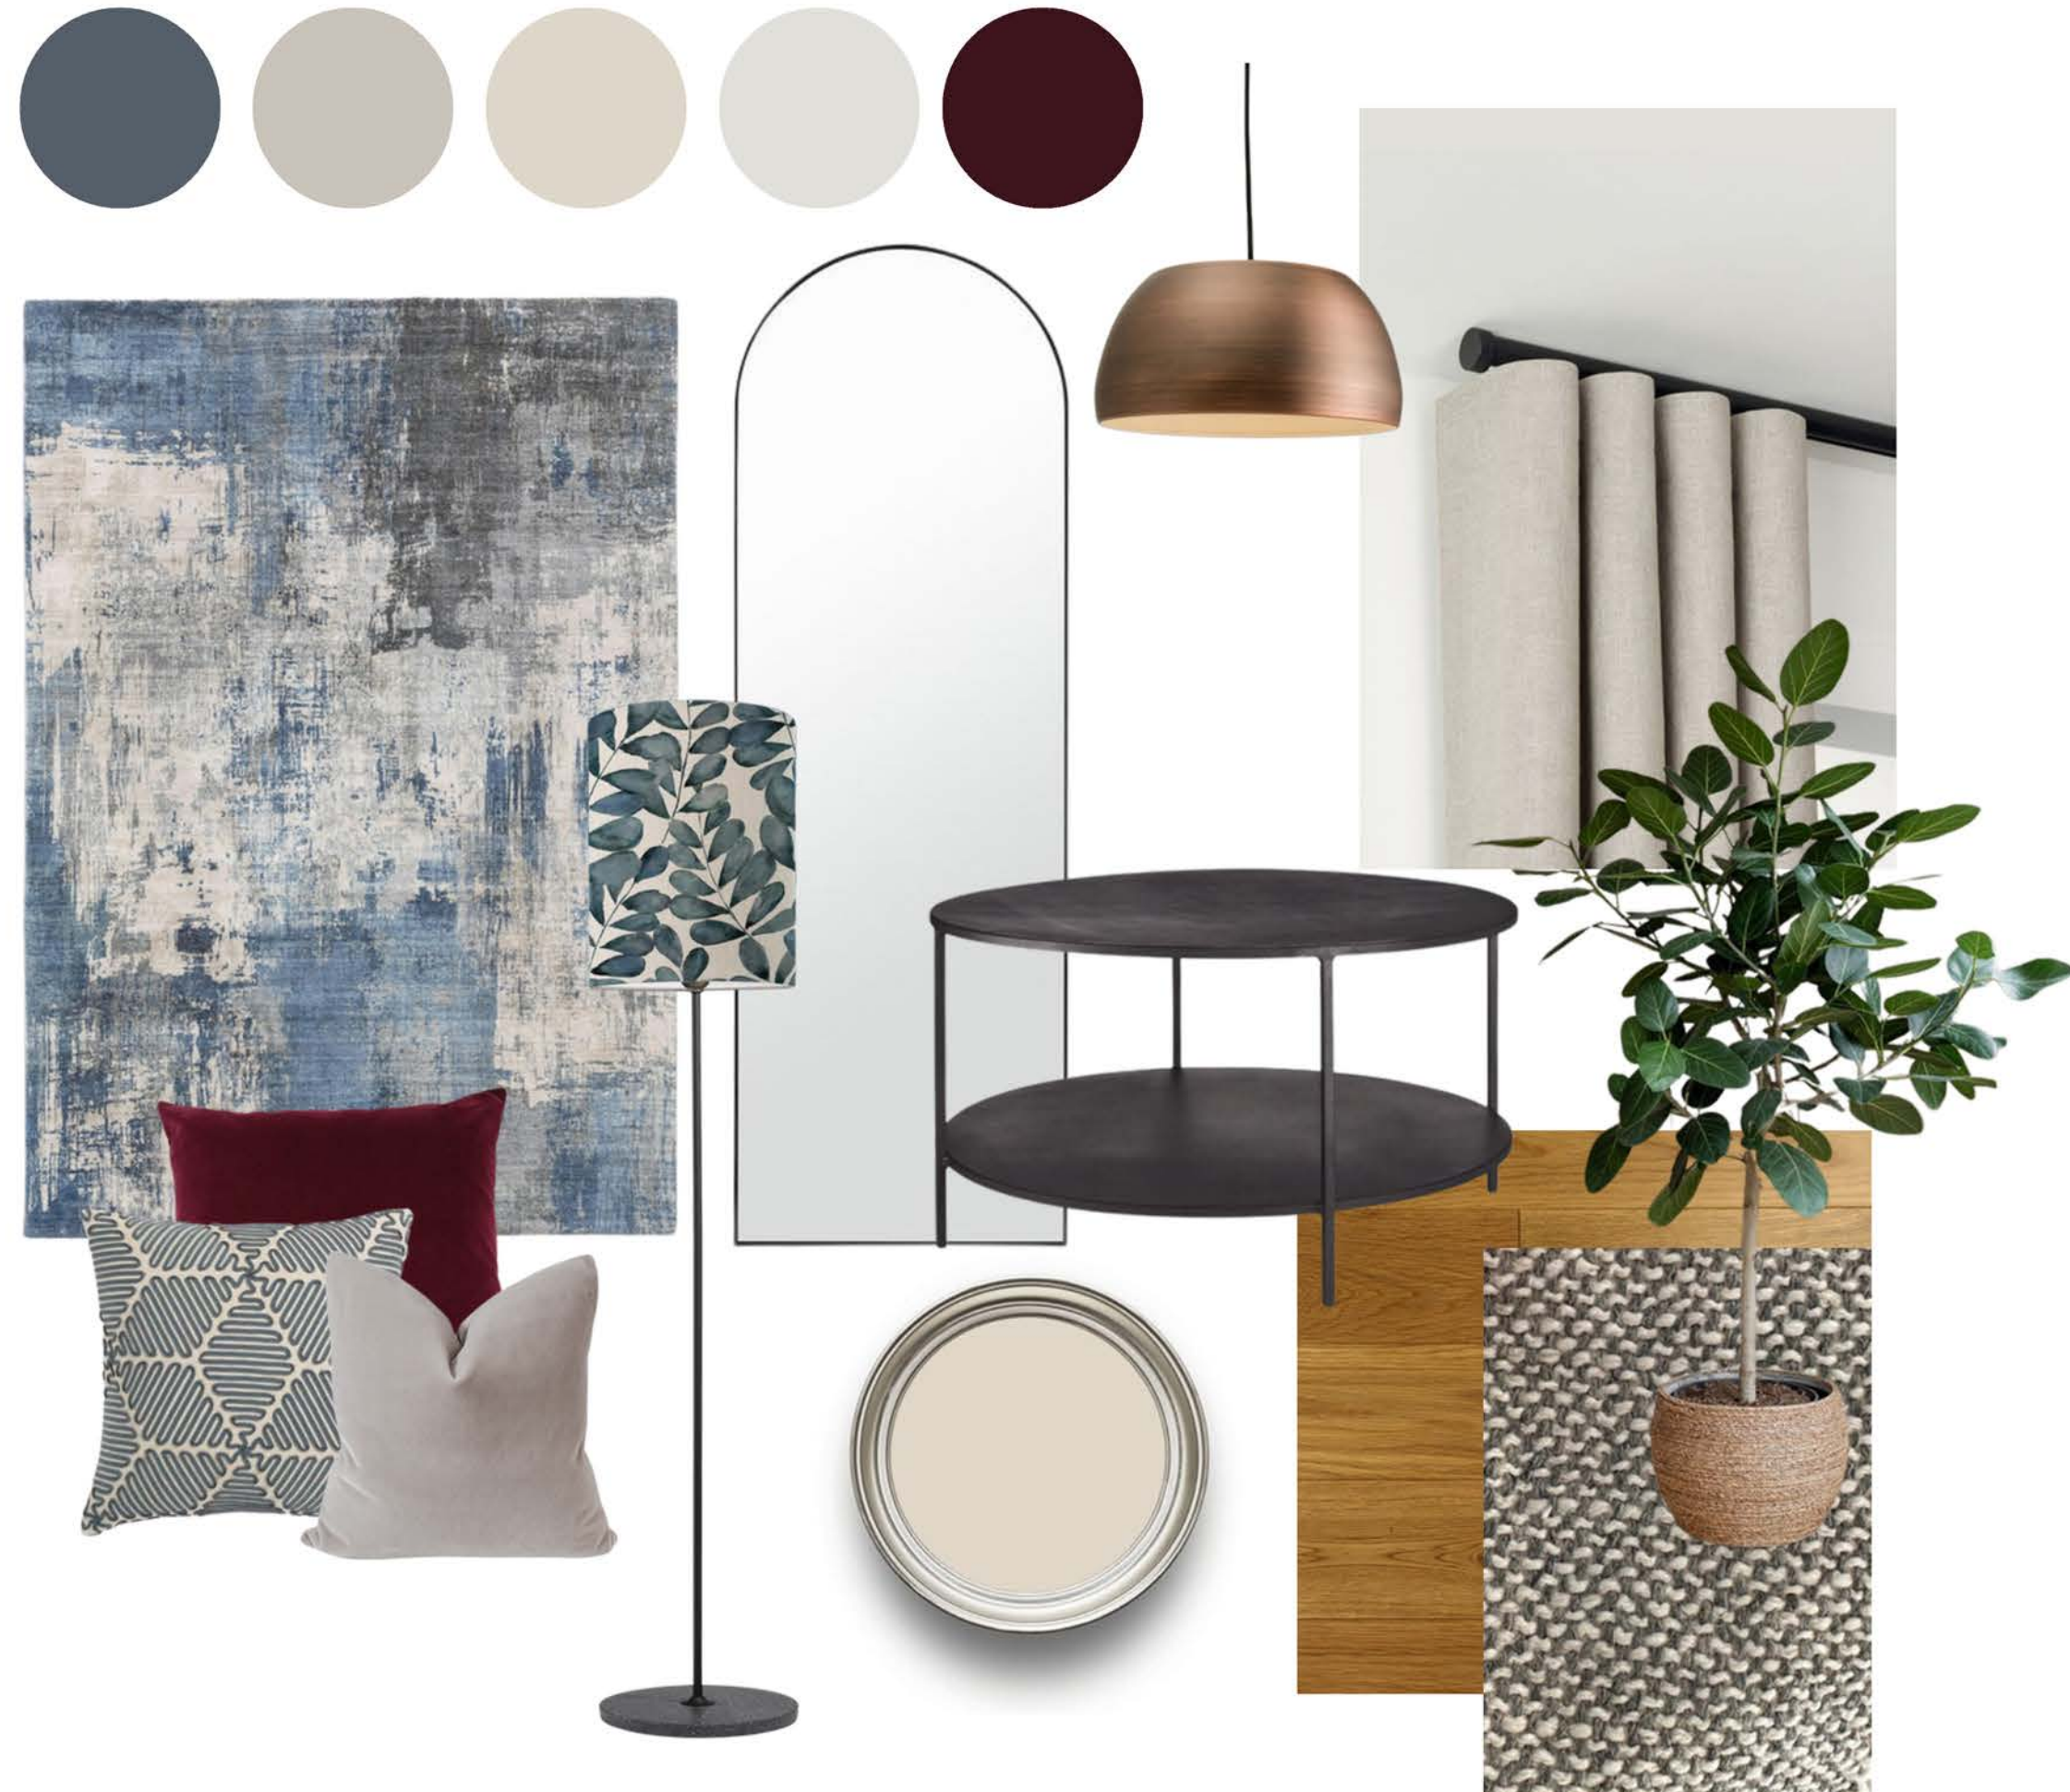

ST GEORGES PROJECT: LIVING & DINING ROOM

This soft, light-filled space was designed to encourage connection, both between family and friends, and with the garden beyond. A calm, neutral palette is elevated through layered textures and considered patterns, bringing warmth and character.

AFTER:



NUTBOURNE FARM PROJECT: LIVING ROOM, HALLWAY & LANDING, KITCHEN & UTILITY

THE BRIEF:





Selection of paint colours to create a light, bright and welcoming atmosphere. Combining natural materials in a mid-century style.

Pops of colour with a neutral backdrop, incorporating some Orla Kiely print.

- Colour Consultation



SCHEME PROPOSAL

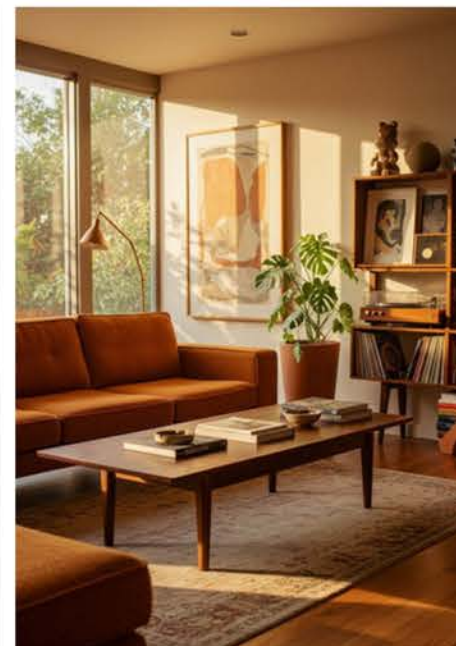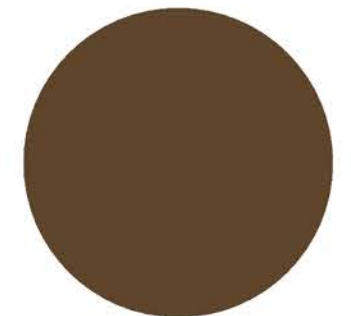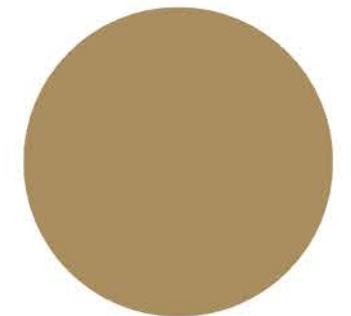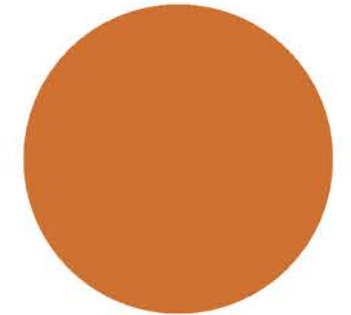


NUTBOURNE FARM PROJECT: COLOUR CONSULTATION

A considered palette of warm, complex paint colours, tailored to each room. With attention to natural light, undertones, and the overall feel of the space. Finishes were chosen for their practicality and durability.



CURRENT PROJECT-IN PROGRESS:

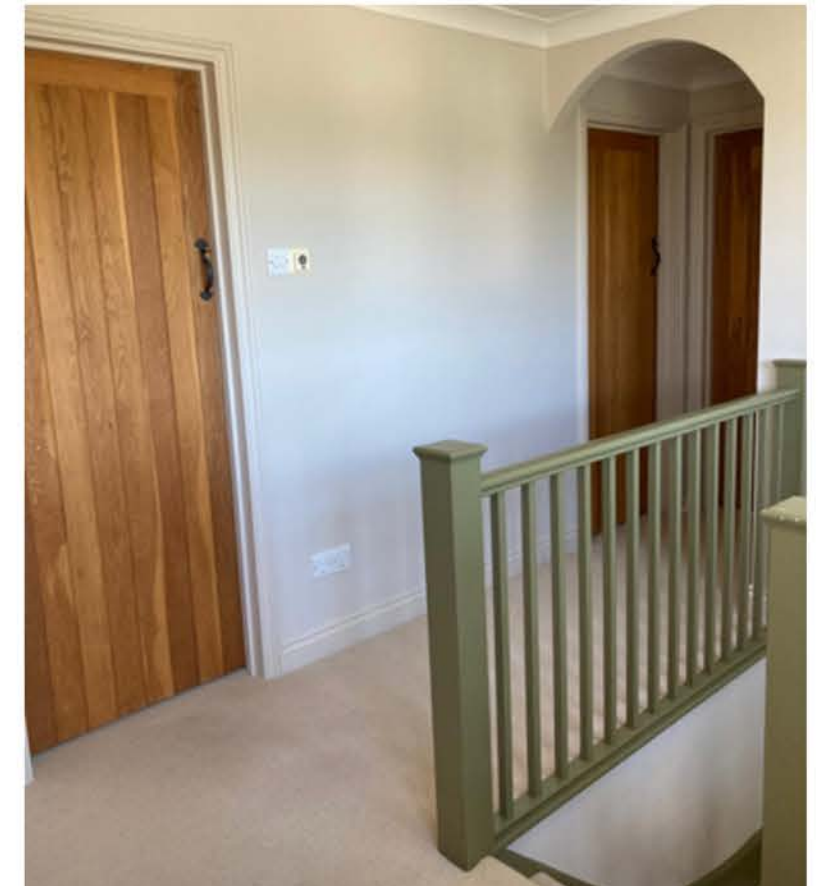


ROWAN PROJECT: LIVING ROOM

This scheme concept blends deep charcoal tones with warm burnt orange accents, creating a rich and grounding palette. Natural textures and materials, such as wood, linen, and woven elements to add softness and balance, while touches of brass introduce a subtle elegance. The overall aesthetic is sophisticated yet earthy, with layered neutrals, moody lighting, and refined details that bring warmth and depth to the space.

- Full design concept



SCHEME CONCEPT

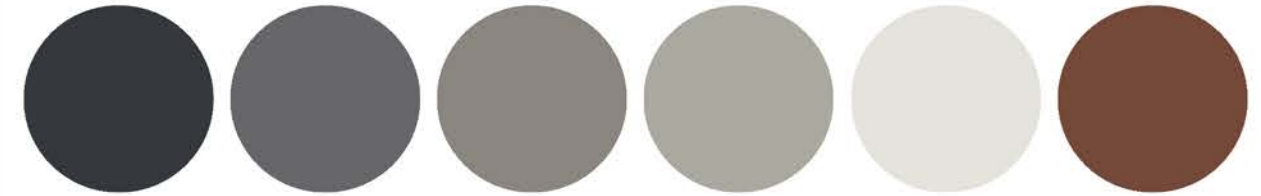

RAILINGS
No. 31



ROWAN PROJECT: LIVING ROOM

Paint & Finish Palette

A carefully considered selection of paint colours and finishes to establish the overall look and feel of the scheme. Includes complementary colour suggestions for fabrics, furniture, and accessories to ensure a cohesive and harmonious design throughout the space.

- Full design concept



‘HOPPER HEAD’

No. 305 in Dead Flat
Farrow & Ball

A classic charcoal grey with blue undertones.

A great choice for a space that will mainly be used in the evenings.

Use on walls, ceilings & woodwork for a dramatic, inviting space that will feel larger.

Teamed with panelling and interesting woodwork, this beautiful shade will add dimension & elegance to the space.

‘Hopper Head’ will pair well with warm neutrals & other muted accent colours such as the deep, burnt orange.

Brass finishes will work really well on handles, lighting etc. Black will also work well. Dark wood and natural textures will add depth, interest & character to the scheme.

Farrow & Ball ‘Dead Flat’ finish has a low sheen, can be used on woodwork and walls, is wipeable & scuff resistant. The ‘Dark Tones’ primer and undercoat is recommended for a rich, deep finish.

Note:

I would recommend using Farrow & Ball paint for the depth of colour. However, if you decide to colour match, I would recommend testing this on the walls before purchasing. Some companies will match to the nearest colour they have to the sample, which may not create the same look.

SCHEME CONCEPT PAINT



ROWAN
PROJECT: LIVING
ROOM

A curated selection of paint colours, fabrics, and finishes designed to create a cosy, comfortable, and sophisticated living space. Intended primarily for evening use, the brief called for a cocooning atmosphere with a touch of drama. Rich textures, warm tones, and layered materials combine to evoke a sense of intimacy and grown-up elegance.

- Full design concept



MATERIAL BOARD



ROWAN
PROJECT: LIVING
ROOM


**Bespoke Floor-to-Ceiling
Cabinetry**

A fully custom-designed bookshelf and media unit, thoughtfully built around the existing fireplace to create a cohesive focal point. The design incorporates ample closed storage, integrated picture lighting, and open shelving to beautifully display the client's decorative objects, books, and personal photographs.

- Full design concept



CABINETY DESIGN PROPOSAL

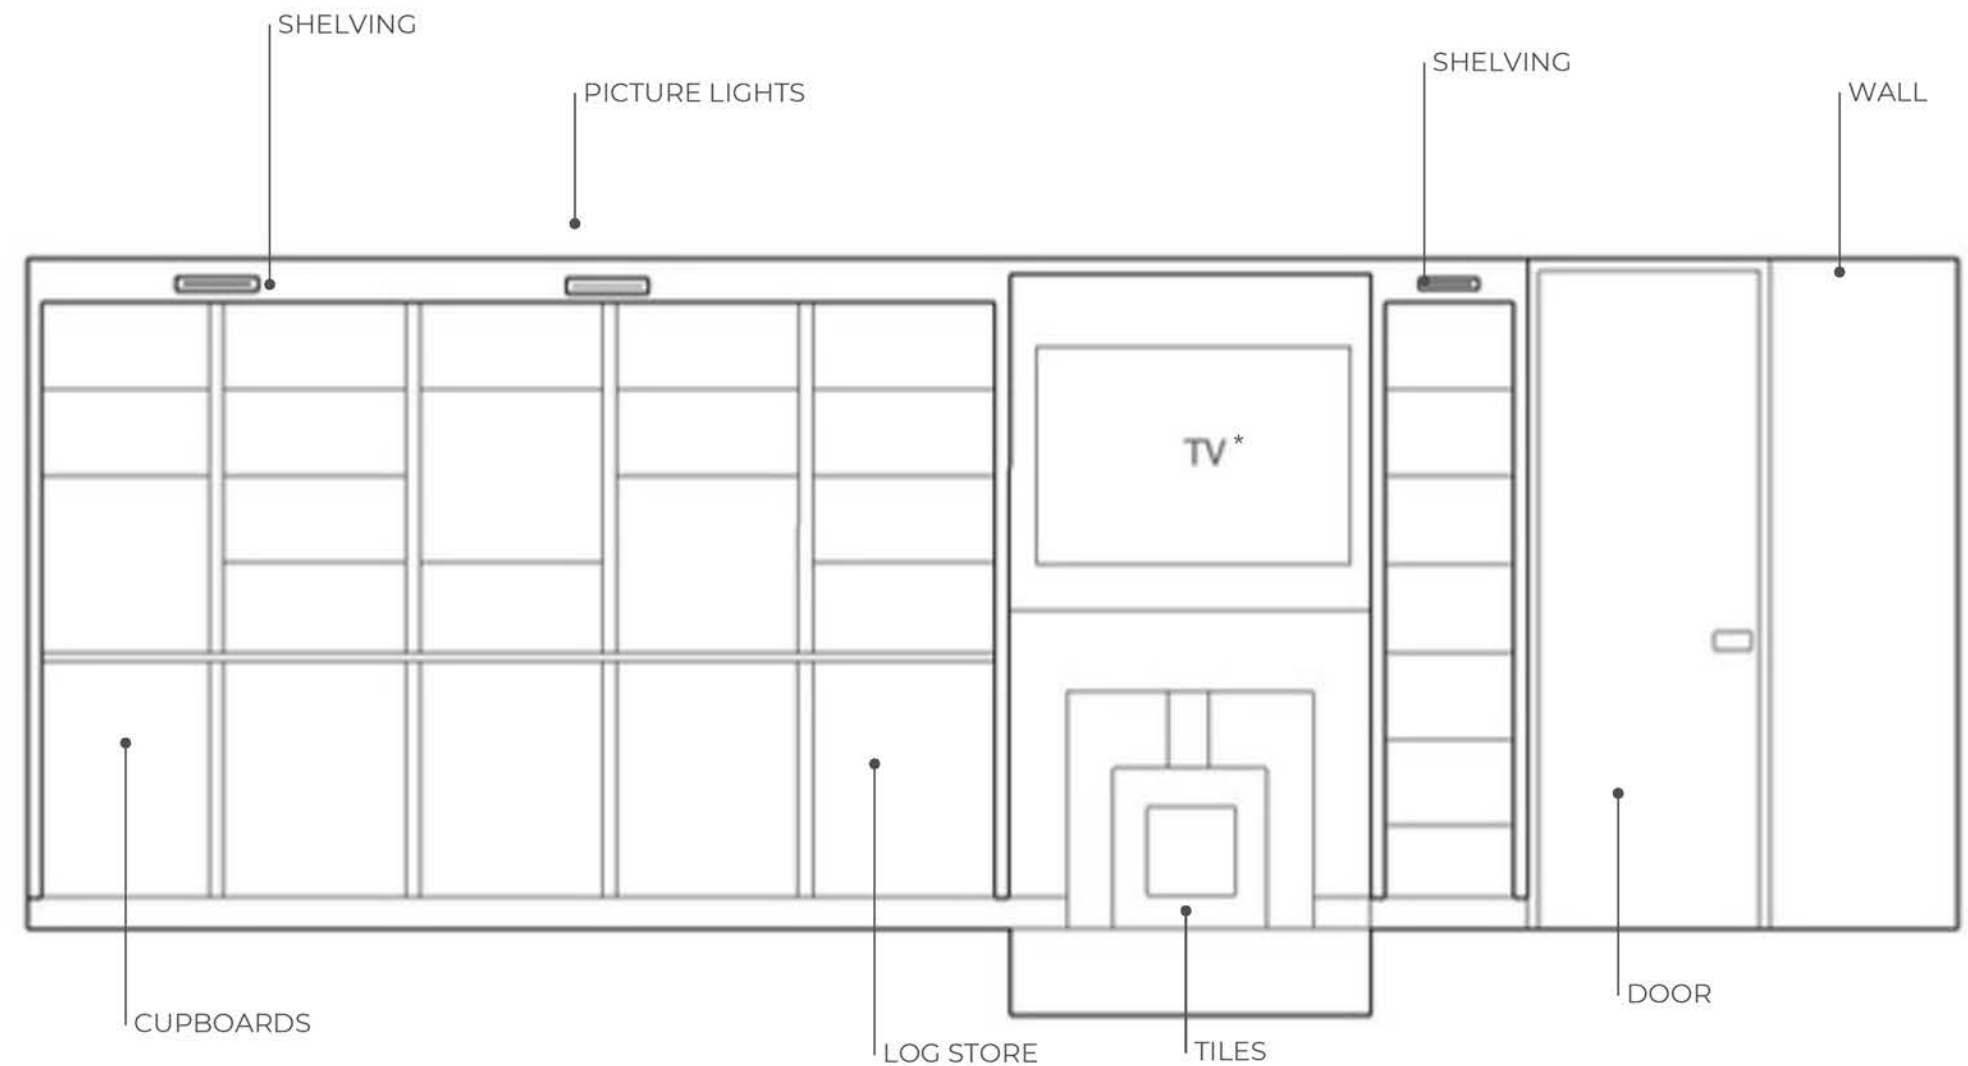

* Precautions, manufacturers guidelines and distance to combustibles should be followed at all times. Please seek advice from a professional before mounting a TV above a fireplace.

July 10, 2024

MOUSLEY LIVING ROOM

ROWAN PROJECT: LIVING ROOM


A Space for Relaxation & Connection

Designed with cosy movie nights and evenings by the fire in mind, the space features a large, inviting sofa anchored by a soft area rug. Careful use of negative space highlights the bespoke cabinetry and frames the view into the client's much-loved garden, allowing both craftsmanship and nature to take centre stage.

- Full design concept



ROOM LAYOUT PROPOSAL

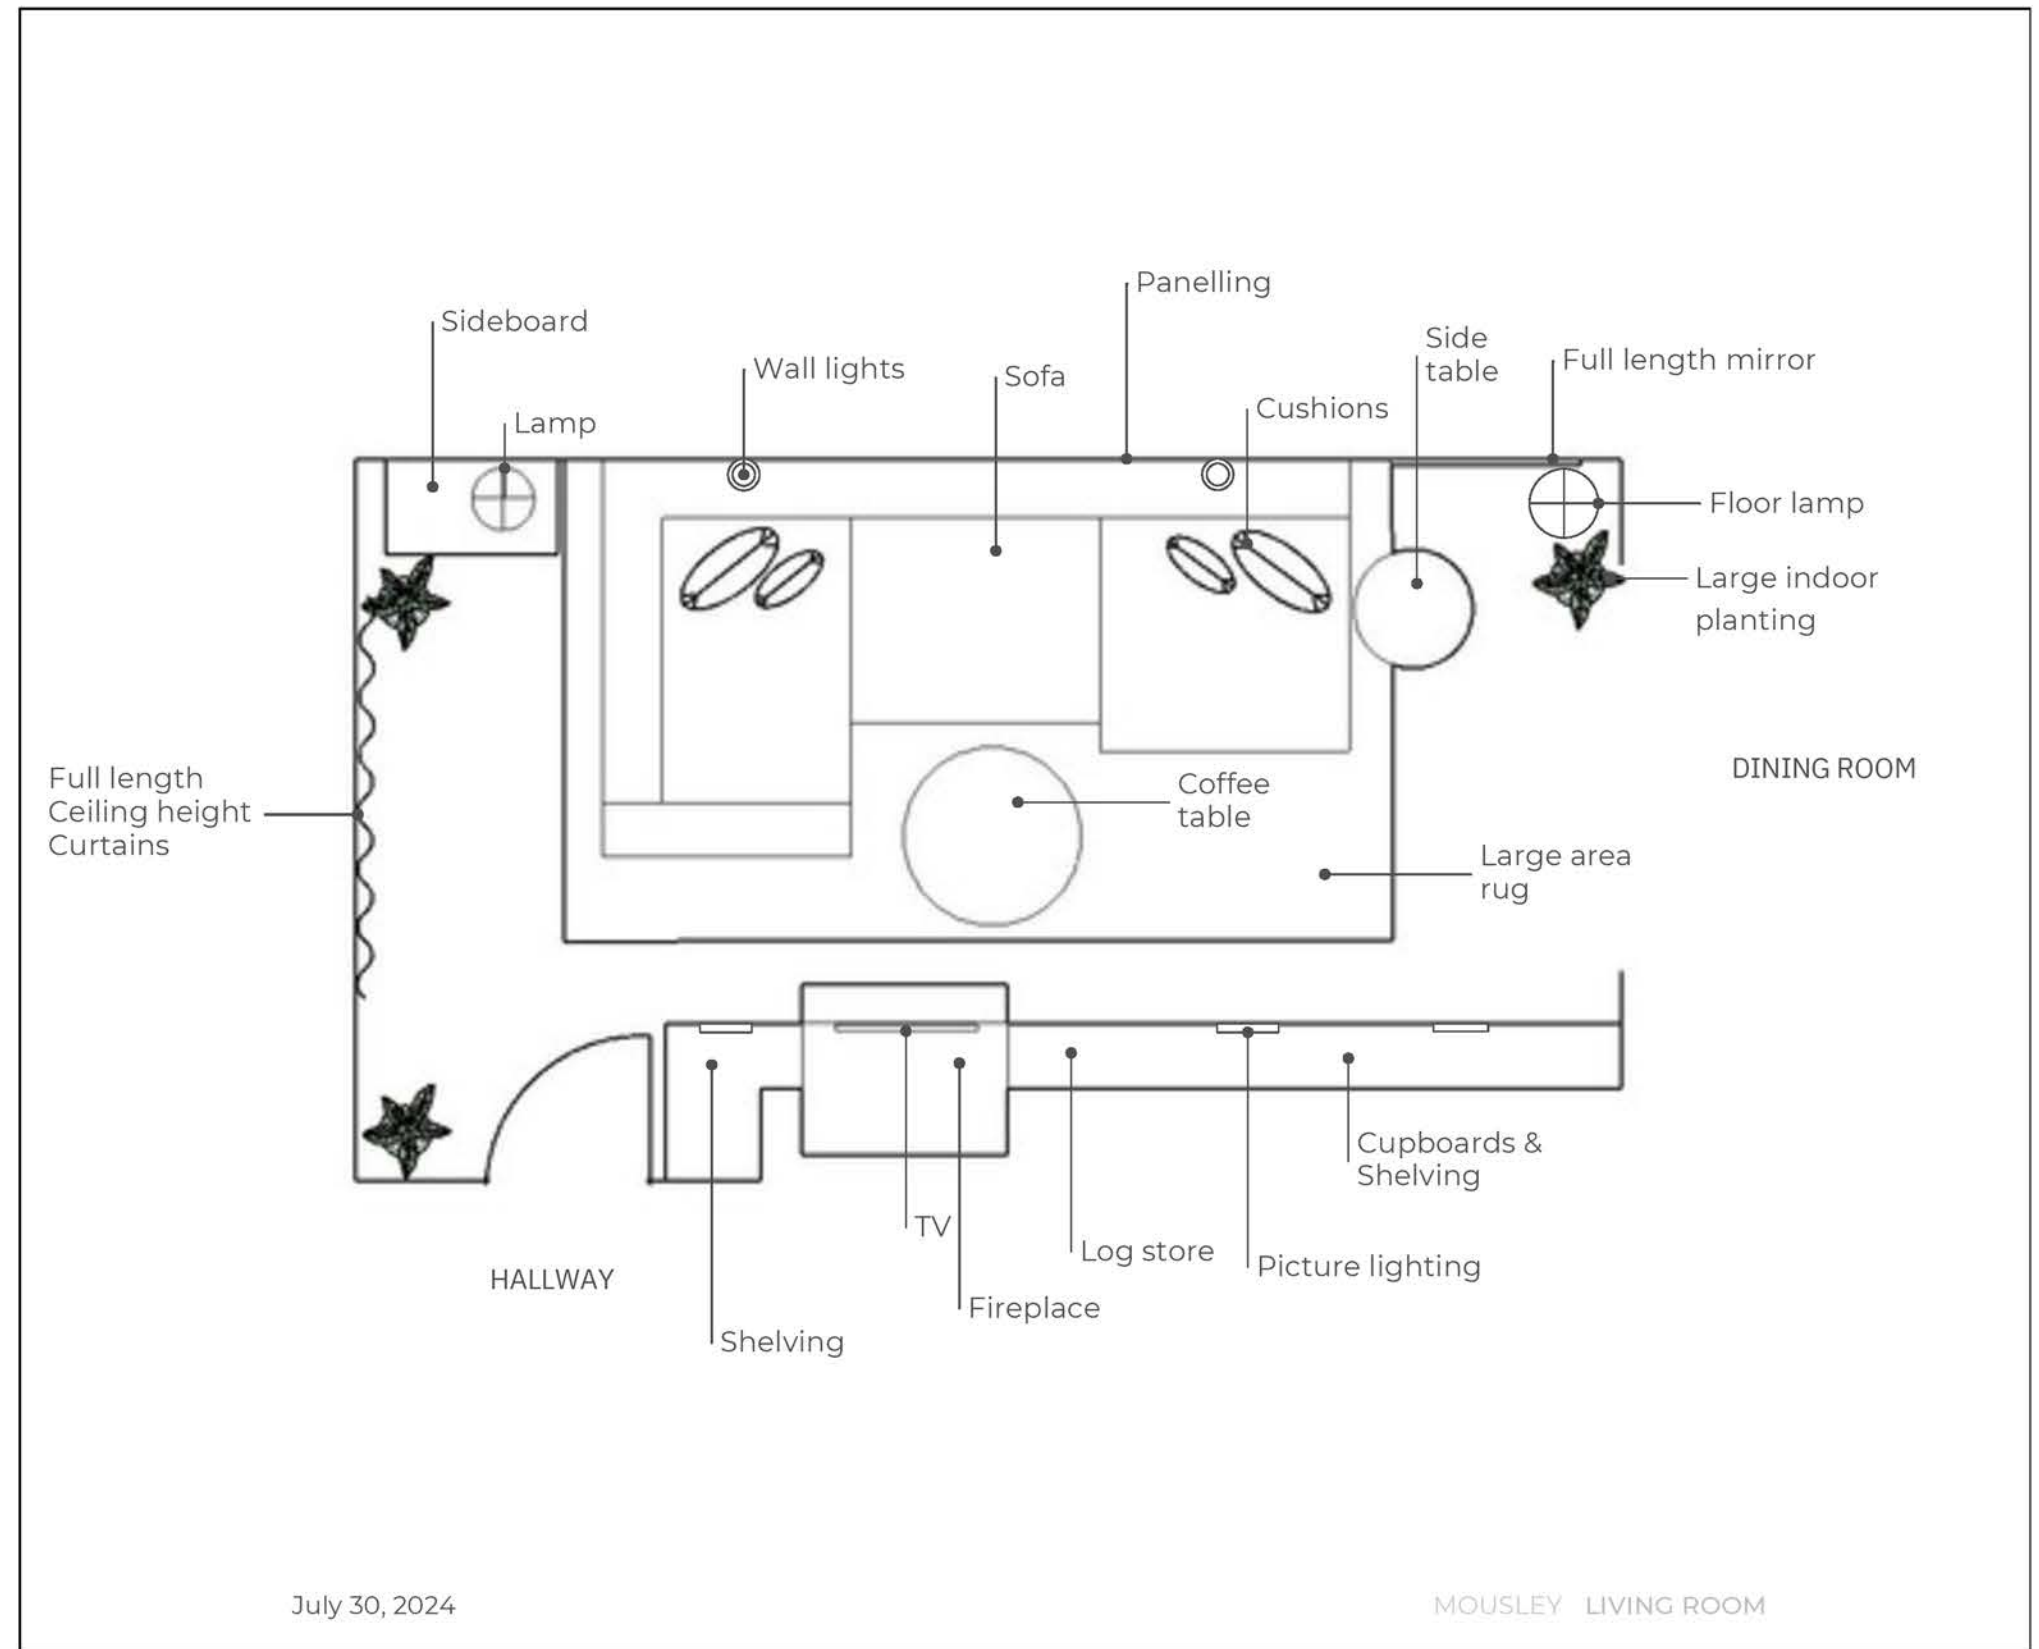

BOWES HILL
PROJECT: CINEMA/
MUSIC ROOM

THE BRIEF:

To create a cosy,
comfortable & inviting
space for a family of four
with a shared passion for
music & amateur
dramatics.
Contemporary in style with
storage, comfortable
seating, interesting
lighting & pops of colour.
Currently an unused space.

- Full design concept



SCHEME PROPOSAL






BOWES HILL PROJECT: CINEMA/ MUSIC ROOM

This previously unused room has been transformed into a cosy, contemporary space for a family of four who share a love of music and amateur dramatics. Deep-toned seating, oversized bean bags, and layered textures create a relaxed, inviting atmosphere, while bold cushions and vibrant artwork add playful pops of colour. Designed for comfort, creativity, and connection, the room now serves as a perfect setting for everything from movie nights to family performances.

- Full design concept



AFTER:

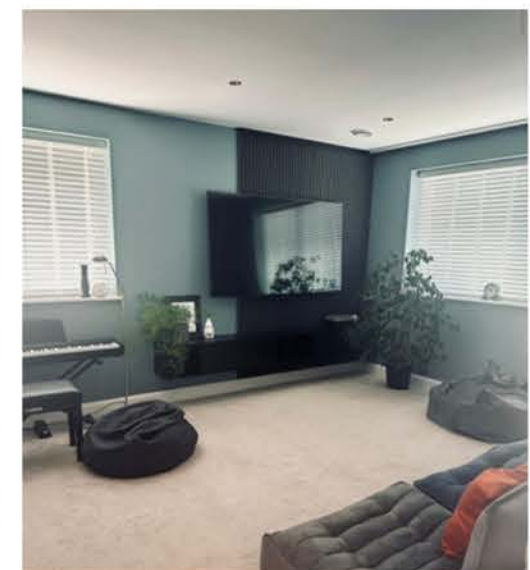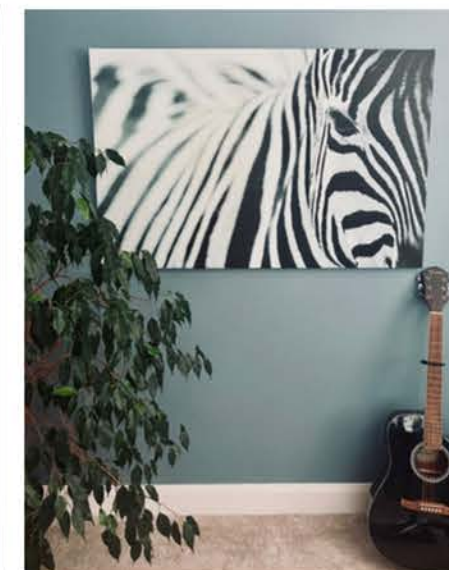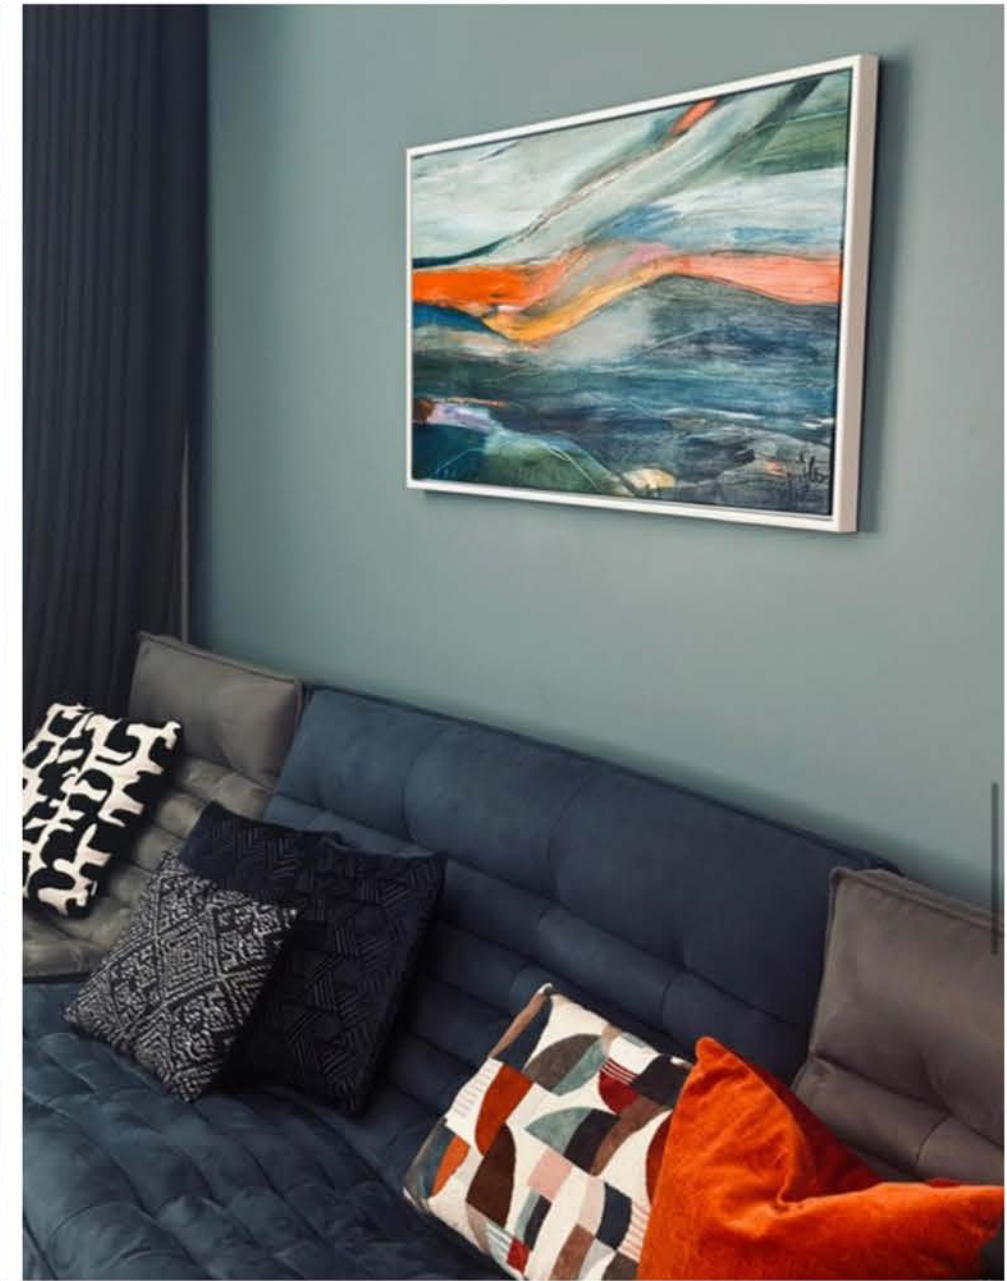

This project was part of my Diploma in Interior Design with the Interior Design Institute.

CONCEPT WORK: GROUND FLOOR RENOVATION

A considered palette of warm, complex paint colours, tailored to each room. With attention to natural light, undertones, and the overall feel of the space. Finishes were chosen for their practicality and durability.

- Full design concept



SCHEME CONCEPT



ANALOGOUS

This analogous scheme creates a warm and inviting atmosphere. The closely related hues at a lower chroma, give a beautiful depth. Interest is created with the use of texture and detailing. Yellow, orange and red evoke feelings of happiness and optimism. The look is softened and complemented with neutrals and natural materials.

.....

CONCEPT WORK: GROUND FLOOR RENOVATION

A considered palette of warm, complex paint colours, tailored to each room. With attention to natural light, undertones, and the overall feel of the space. Finishes were chosen for their practicality and durability.

- Full design concept



SCHEME CONCEPT PAINT

ANALOGOUS
COLOUR SCHEME ONE



CODE	COLOUR	BRAND	AREA & FINISH
217	ANTIQUE BRONZE	BENJAMIN MOORE	WALLS & SKIRTINGS IN LIVING AREA & GUEST ROOM AURA INTERIOR PAINT - EGGSHELL (10-22% SHEEN)
140	TUSCAN RED	LITTLE GREENE	EXTERIOR STAIR WALL PANTRY DOOR INTELLIGENT EGGSHELL QUICK DRYING LOW SHEEN (15-20%)
77	PORTLAND STONE	LITTLE GREENE	FRONT & BACK DOOR INCL. FRAMES - INTERIOR AND EXTERIOR INTELLIGENT EGGSHELL & INTELLIGENT EXTERIOR EGGSHELL QUICK DRYING LOW SHEEN (15-20%)
281	PORTLAND STONE LIGHT	LITTLE GREENE	INTERIOR DOORS INCL. FRAMES WINDOW FRAMES SKIRTINGS REAR WALL OF STUDY INTELLIGENT EGGSHELL QUICK DRYING LOW SHEEN (15-20%)
105	SLAKED LIME	LITTLE GREENE	INTERIOR WALLS CEILINGS & CORNICING INTELLIGENT EGGSHELL QUICK DRYING LOW SHEEN (15-20%)

ACCENTS - FURNITURE & ACCESSORIES



FLOORING
WOOD - HERRINGBONE
ENTRY LIVING DINING KITCHEN
STUDY & GUEST ROOM



FLOORING
CLAY TILES
WC & UTILITY



CONCEPT WORK: GROUND FLOOR RENOVATION

A collection of recommended items, selected to bring together the warm and inviting scheme for this family home.

The client was given an itemised list with product links.

- Full design concept




SAMPLE BOARD LIVING AREA



CONCEPT WORK:
GROUND FLOOR
RENOVATION


Lighting plan for ground
floor, designed for
practicality and ambience.
Kitchen elevation drawing.

- Full design concept

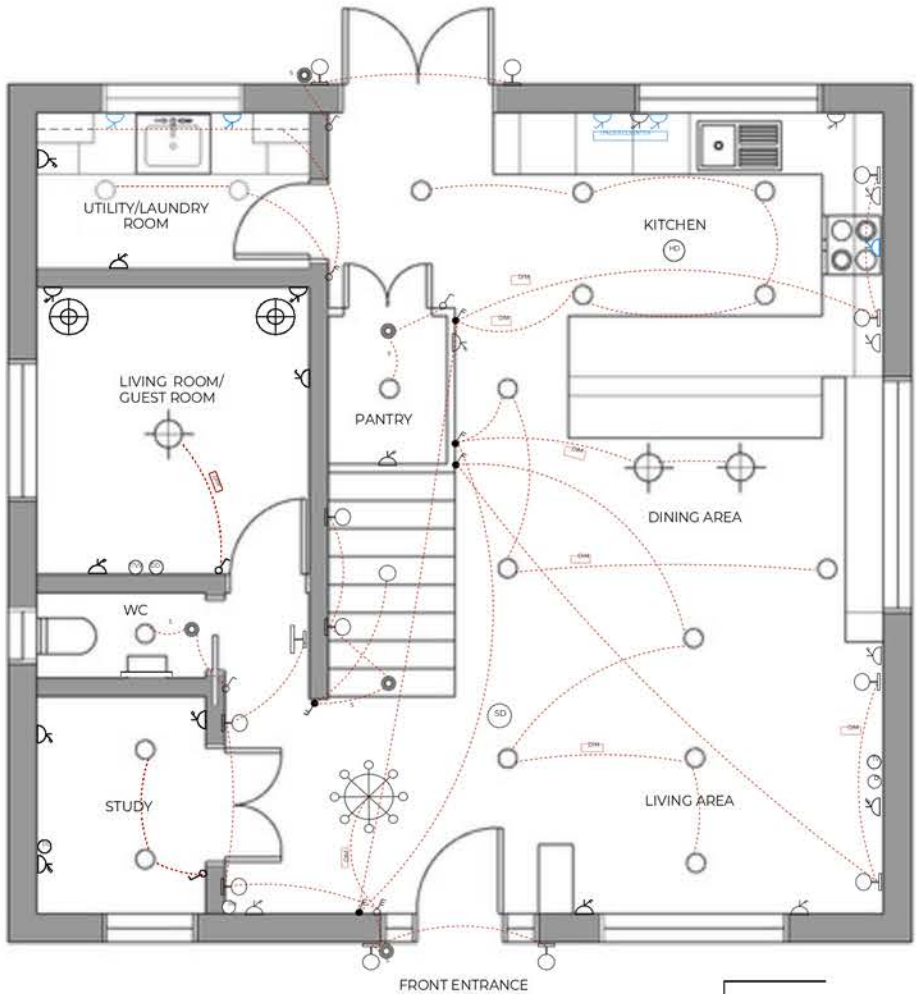

ELECTRICAL SYMBOLS		LIGHTING SYMBOLS	
	SINGLE SWITCH		DOWNLIGHT
	DOUBLE SWITCH		SUSPENDED PENDANT
	TRIPLE SWITCH		MULTI LIGHT PENDANT
	SINGLE TWO WAY SWITCH		UNDER CABINET STRIP LIGHTING
	DOUBLE TWO WAY SWITCH		WALL LIGHT
	TRIPLE TWO WAY SWITCH		PICTURE LIGHT
	SINGLE GPO WITH SWITCH		TABLE LAMP
	DOUBLE GPO WITH SWITCH	PROJECT NAME: IDEMODULE 5 DRAWING: RCP - REFLECTED CEILING PLAN SCALE: NOT TO SCALE STUDENT: HANNAH FRAHER DATE: 18TH JULY 2023	
	TRIPLE GPO WITH SWITCH		
	DIMMING		
	MOTION SENSOR		
	TV POINT		
	DATA POINT	HANNAH FRAHER INTERIORS	
	TELEPHONE LINE		
	SMOKE DETECTOR		
	HEAT DETECTOR	NB. All work must be completed and verified by a licensed electrician.	
	WIRING		

LIGHTING PLAN &
ELEVATION DRAWING

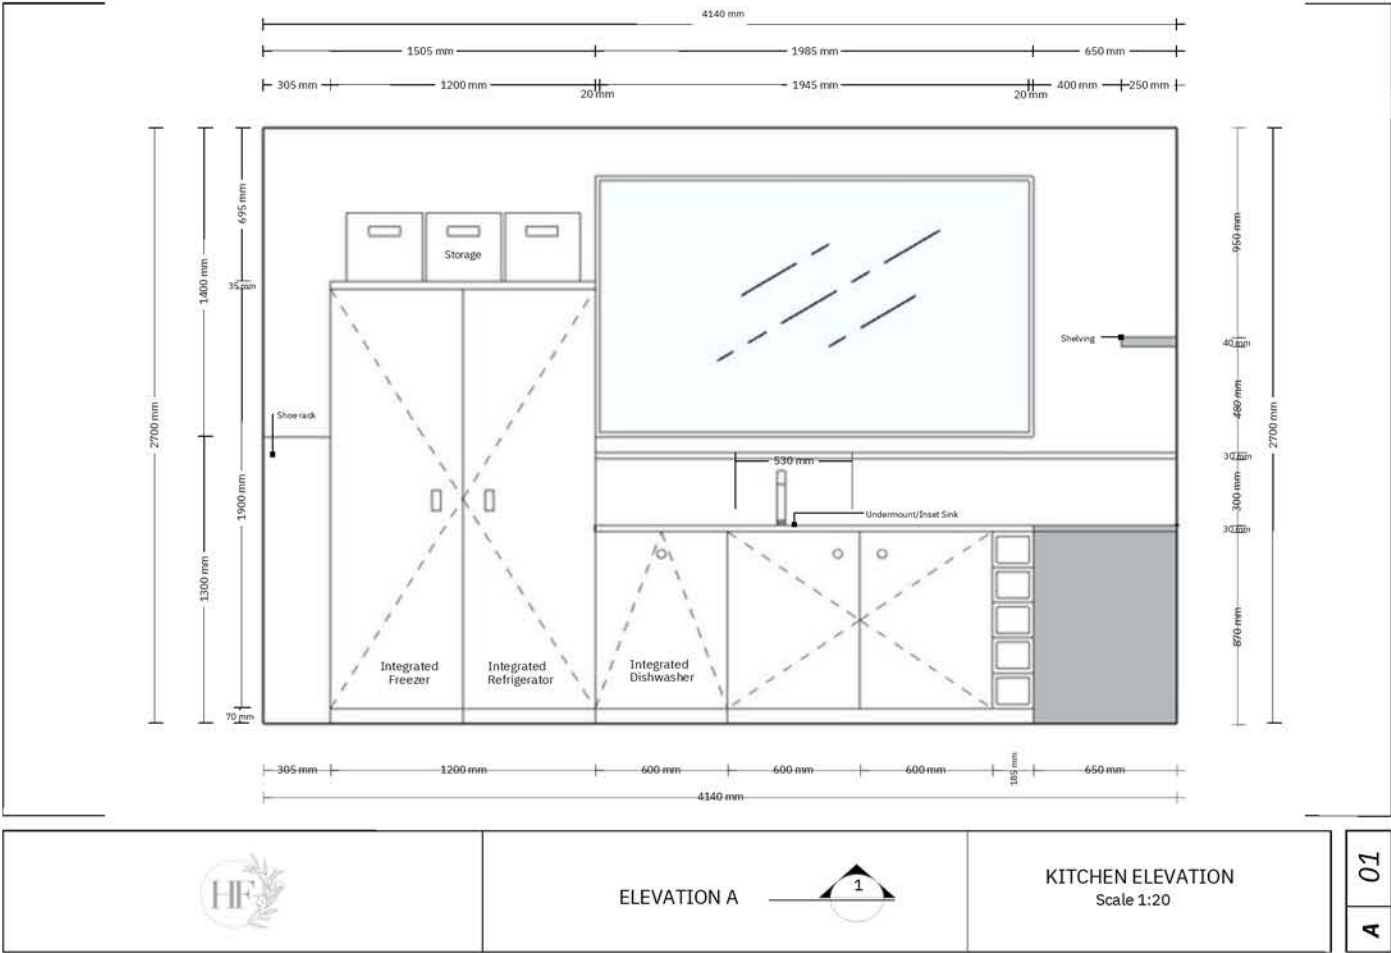

CONCEPT WORK: GROUND FLOOR RENOVATION

Designed for everyday living, this kitchen balances functionality with timeless character. A curated mix of natural wood, brass, stone, and linen brings warmth and texture to the space, while thoughtful details ensure it stands up to the demands of family life. Surfaces have been chosen for their durability and ease of maintenance - featuring intelligent, washable paint finishes, and anti-slip flooring. Washable fabrics and instant boiling water add modern convenience.

- Full design concept




KITCHEN

1. Cabinetry - Nordic Nature in Nordic Oak by Magnet
2. Paint for Woodwork and Walls - Intelligent Eggshell in Slaked Lime by Little Greene Paint and Paper
3. Paint for Pantry Door - Intelligent Eggshell in Tuscan Red by Little Greene Paint and Paper
4. Worktop & Splashback - Jura Beige Limestone by Stone Direct
5. Flooring - EvoCore Essentials Herringbone in Crafted Georgian Oak by Direct Wood Flooring
6. Bespoke Lined Pencil Pleat Curtain Fabric - Miro in Shell by Romo
7. Quooker PRO3 Classic Fusion Tap in Patinated Brass by Marks Electrical
8. Drawer Unit & Cupboard Handles - Grove Flattened Knob in Antique Brass by Rowen & Wren
9. Integrated Fridge & Freezer Cupboard Handles - Grove Rectangular Cup Handles in Antique Brass by Rowen & Wren



MATERIAL BOARD KITCHEN

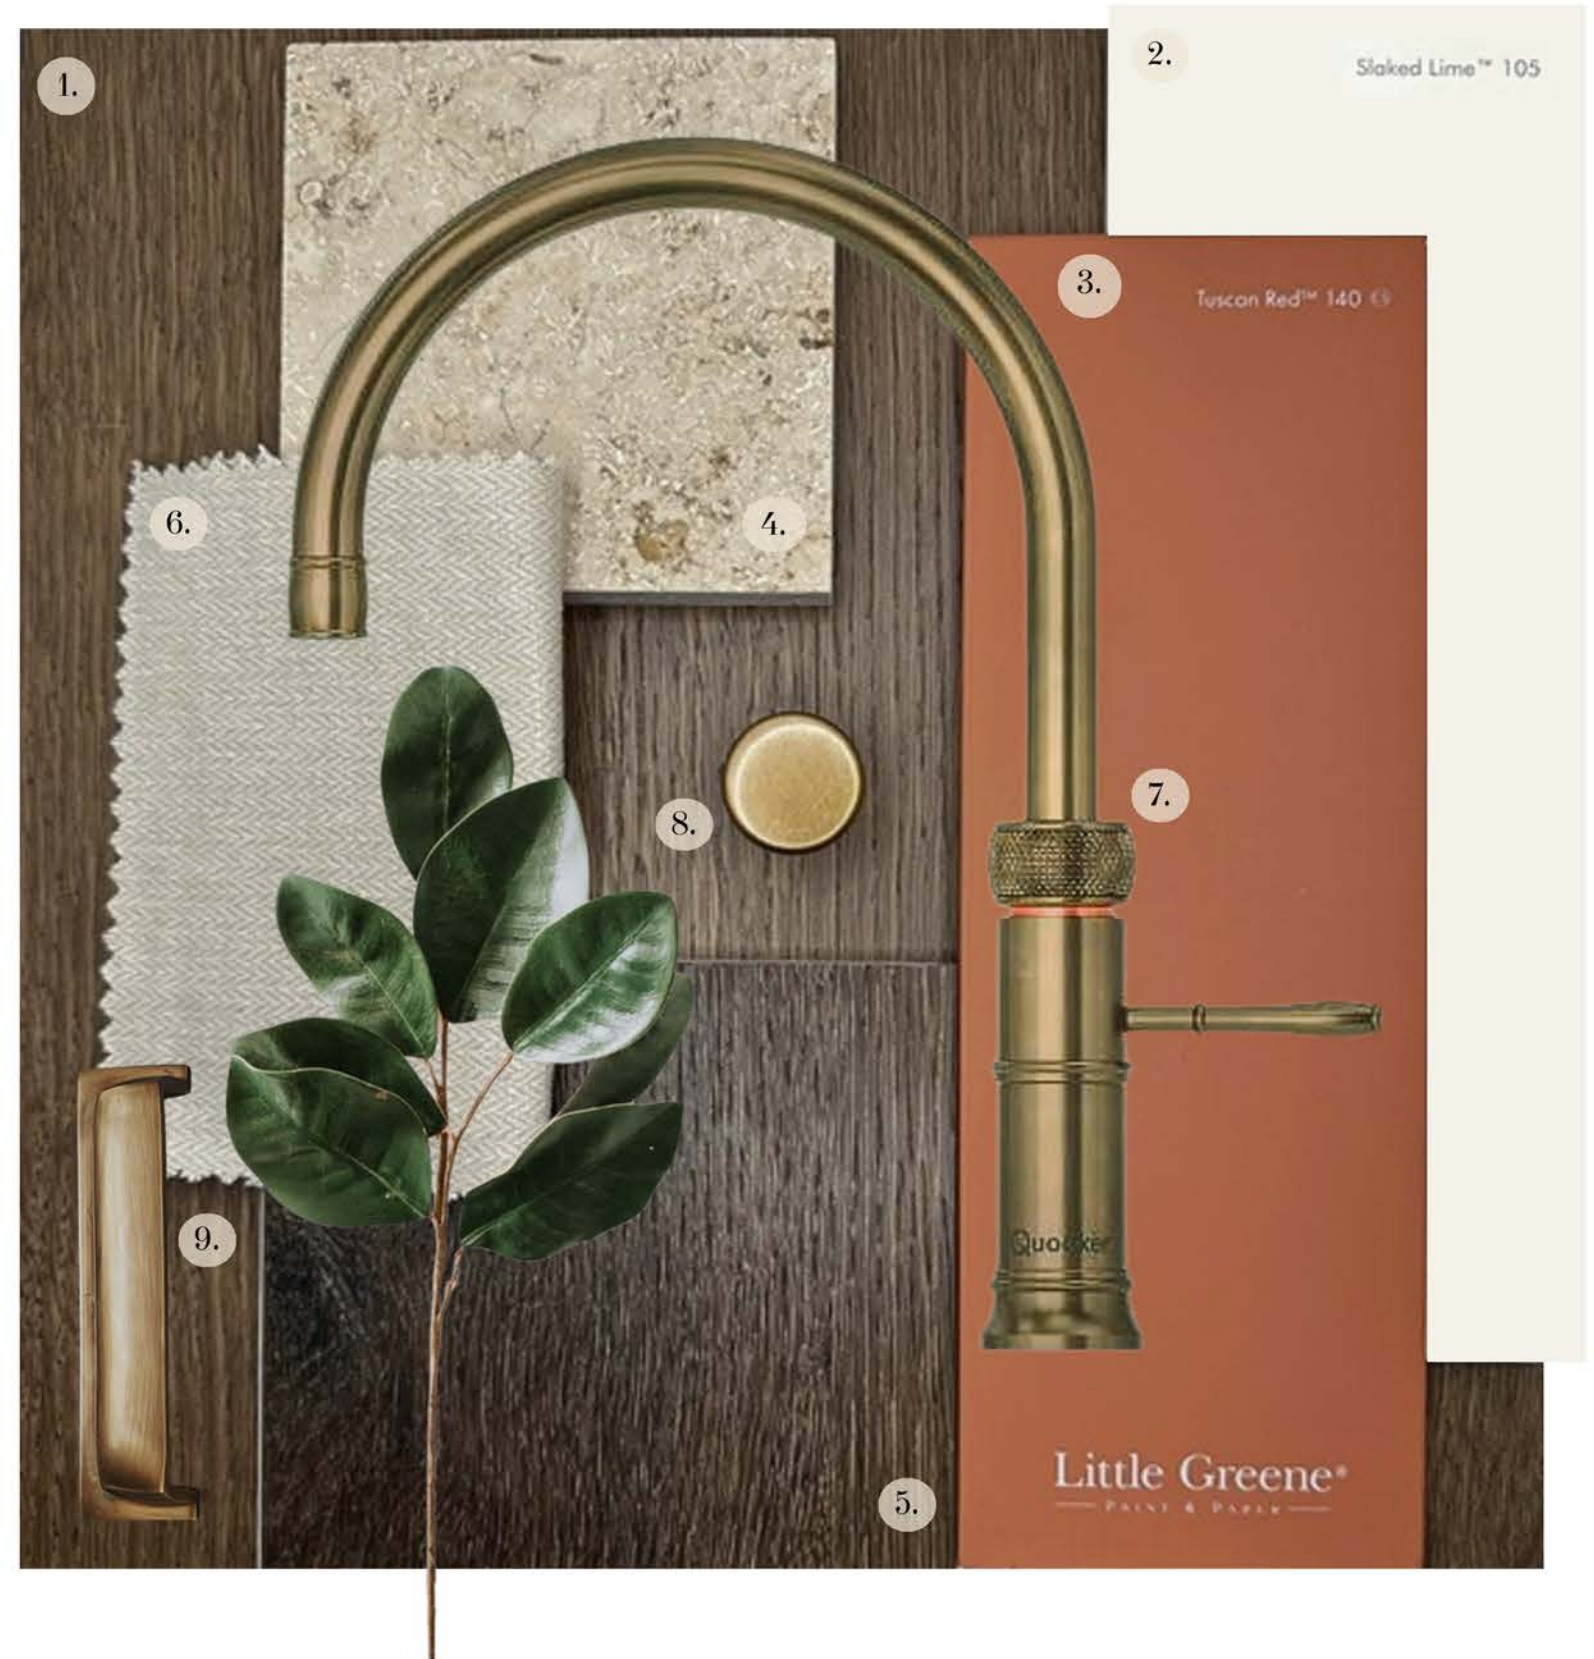

Refined Rustic Elegance



Refined Rustic Elegance combines a relaxed feel in a natural, muted palette with luxury and sophistication.

French Provincial



French Provincial style combines elegance and sophistication with a rustic, country feel.

←  **Maggie March**
4 reviews

★★★★★ 11 months ago

Hannah came to advise me on colour schemes for several rooms in my house including the hall and stairs - always a tricky area. She has an incredible eye for colour and suggested some gorgeous ideas which I adopted and I'm thrilled with the results. I highly recommend her and will be using her talents again for sure.

←  **Daniel Montgomery**
Local Guide · 17 reviews · 6 photos

★★★★★ 5 months ago

I recently had the pleasure of working with Hannah, and I couldn't be more thrilled with the results. From the very first consultation, she demonstrated a deep understanding of our vision and transformed it into something even more beautiful than we imagined.

Her attention to detail, creativity, and ability to blend functionality with style truly set her apart. Every space she touched now feels both elegant and welcoming. She managed the project seamlessly, stayed within budget, and communicated clearly every step of the way.

If you're looking for an interior designer who listens, inspires, and delivers beyond expectations, I wholeheartedly recommend Hannah. She is an absolute gem!

←  **James Penfold**
2 reviews

★★★★★ a year ago

I highly recommend Hannah, she brought our vision to life better than we ever could have imagined. Hannah took all our ideas on board, was flexible and professional. The way in which she presents her work is beautiful. Lovely experience from start to finish. Hope to work with Hannah again in the future.

←  **Gemma White**
4 reviews · 5 photos

★★★★★ Edited 5 months ago

From start to finish, working with Hannah was an amazing experience. She really took the time to listen to what I wanted and made me feel heard and valued. Hannah's patience and gentle approach made the whole process so easy, and she always respected my budget while still delivering absolutely outstanding results. Hannah's availability was excellent, which made communication effortless, and she always went the extra mile to make sure everything was just right. Thoughtful, kind, and incredibly talented—I'm beyond happy with the transformation and couldn't recommend Hannah more!

←  **Kathryn Davies**
3 reviews

★★★★★ 10 months ago

Hannah has been an absolute gem and a pleasure to work with. I have ended up with the most perfect living room- cosy and warm but spacious and light. It looks beautiful and her ideas have transformed the space into somewhere I love to spend time and which has received so many compliments from friends and family. She listened carefully to my likes and dislikes, prompting discussion to narrow down choices and coming up with various mood boards to help visualise the result. She was also super helpful when I asked her opinion on particular items of furniture or decoration and how they may be used in our colour scheme. A really enjoyable experience and thrilled with the end result- thank you Hannah!

←  **Erika Biddlecombe**
15 reviews

★★★★★ 11 months ago

Hannah guided me with professionalism and expertise to choose new paint colours to enliven my home. She listened with patience as to my likes, dislikes, life style and produced the most amazing digital boards to give me an idea of the colours discussed with my current furniture and flooring. Wow! Hannah has brought colour into my life! 100% recommendation.

Contact:



Website:
hannahfraherinteriors.co.uk



Instagram:
[@hannahfraherinteriors](https://www.instagram.com/hannahfraherinteriors)



Phone:
07584 603770



Email:
hannah@hannahfraherinteriors.co.uk

Let's create something beautiful

